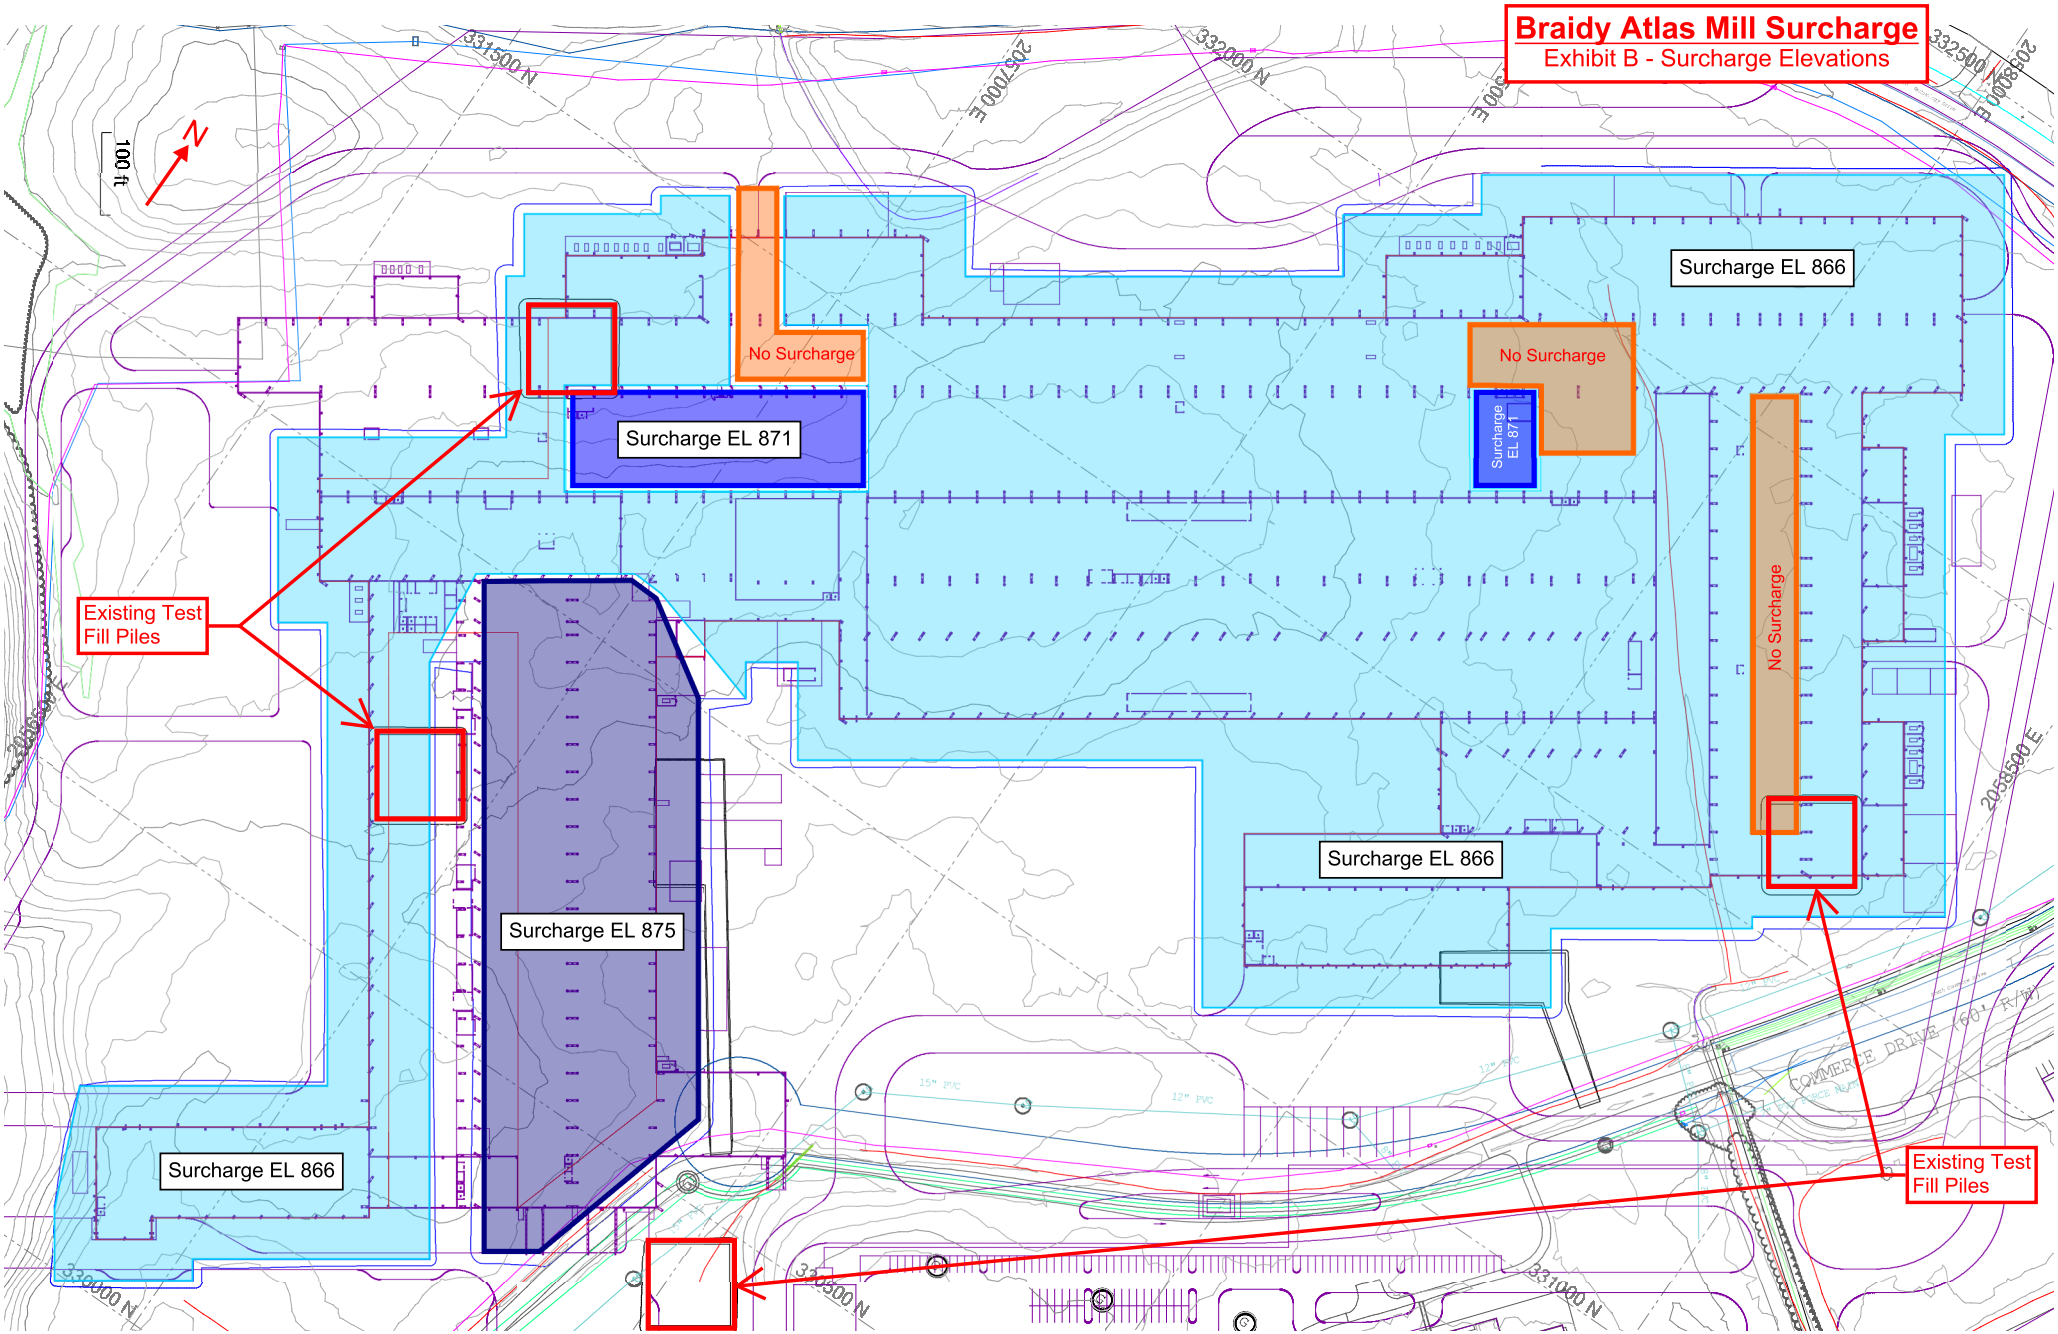
Braidy Atlas Mill Surcharge
Exhibit B - Surcharge Elevations
100 ft
N
No Surcharge
Surcharge EL 871
No Surcharge
Surcharge EL 871
Surcharge EL 866
No Surcharge
Existing Test Fill Piles
Surcharge EL 866
Surcharge EL 875
Surcharge EL 866
Existing Test Fill Piles
331500 N
332000 N
332500 N
330000 N
330500 N
331000 N
2058000 E
2058500 E

Braidy Atlas Mill Surcharge

Exhibit D - Surcharge Quantities

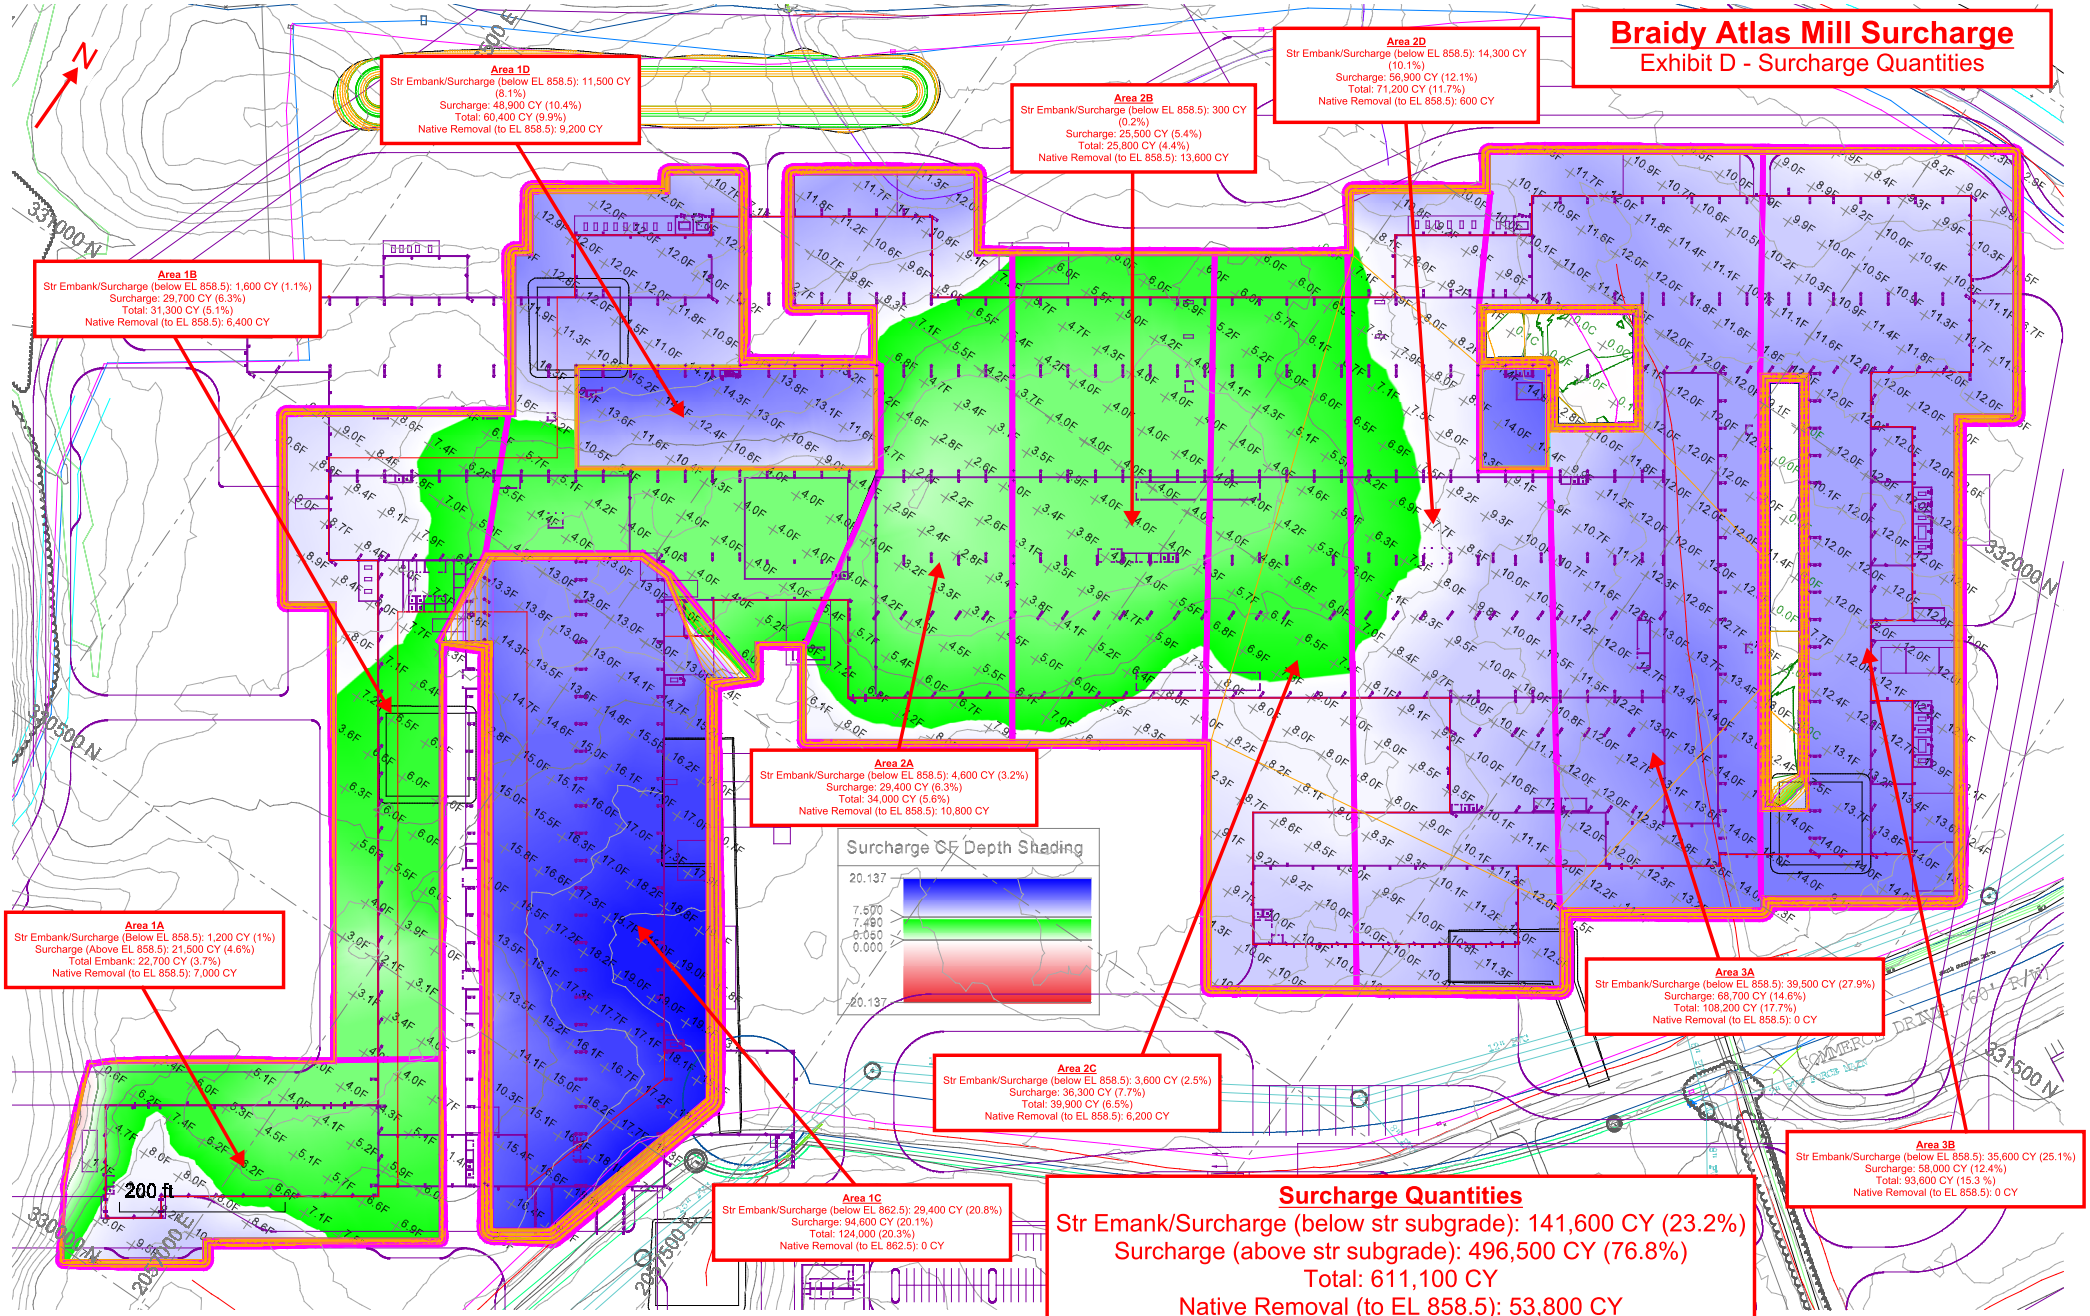

Surcharge Quantities

Str Emank/Surcharge (below str subgrade): 141,600 CY (23.2%)

Surcharge (above str subgrade): 496,500 CY (76.8%)

Total: 611,100 CY

Native Removal (to EL 858.5): 53,800 CY

Braidy Atlas Mill Surcharge

Exhibit E - Area Map

NOTES
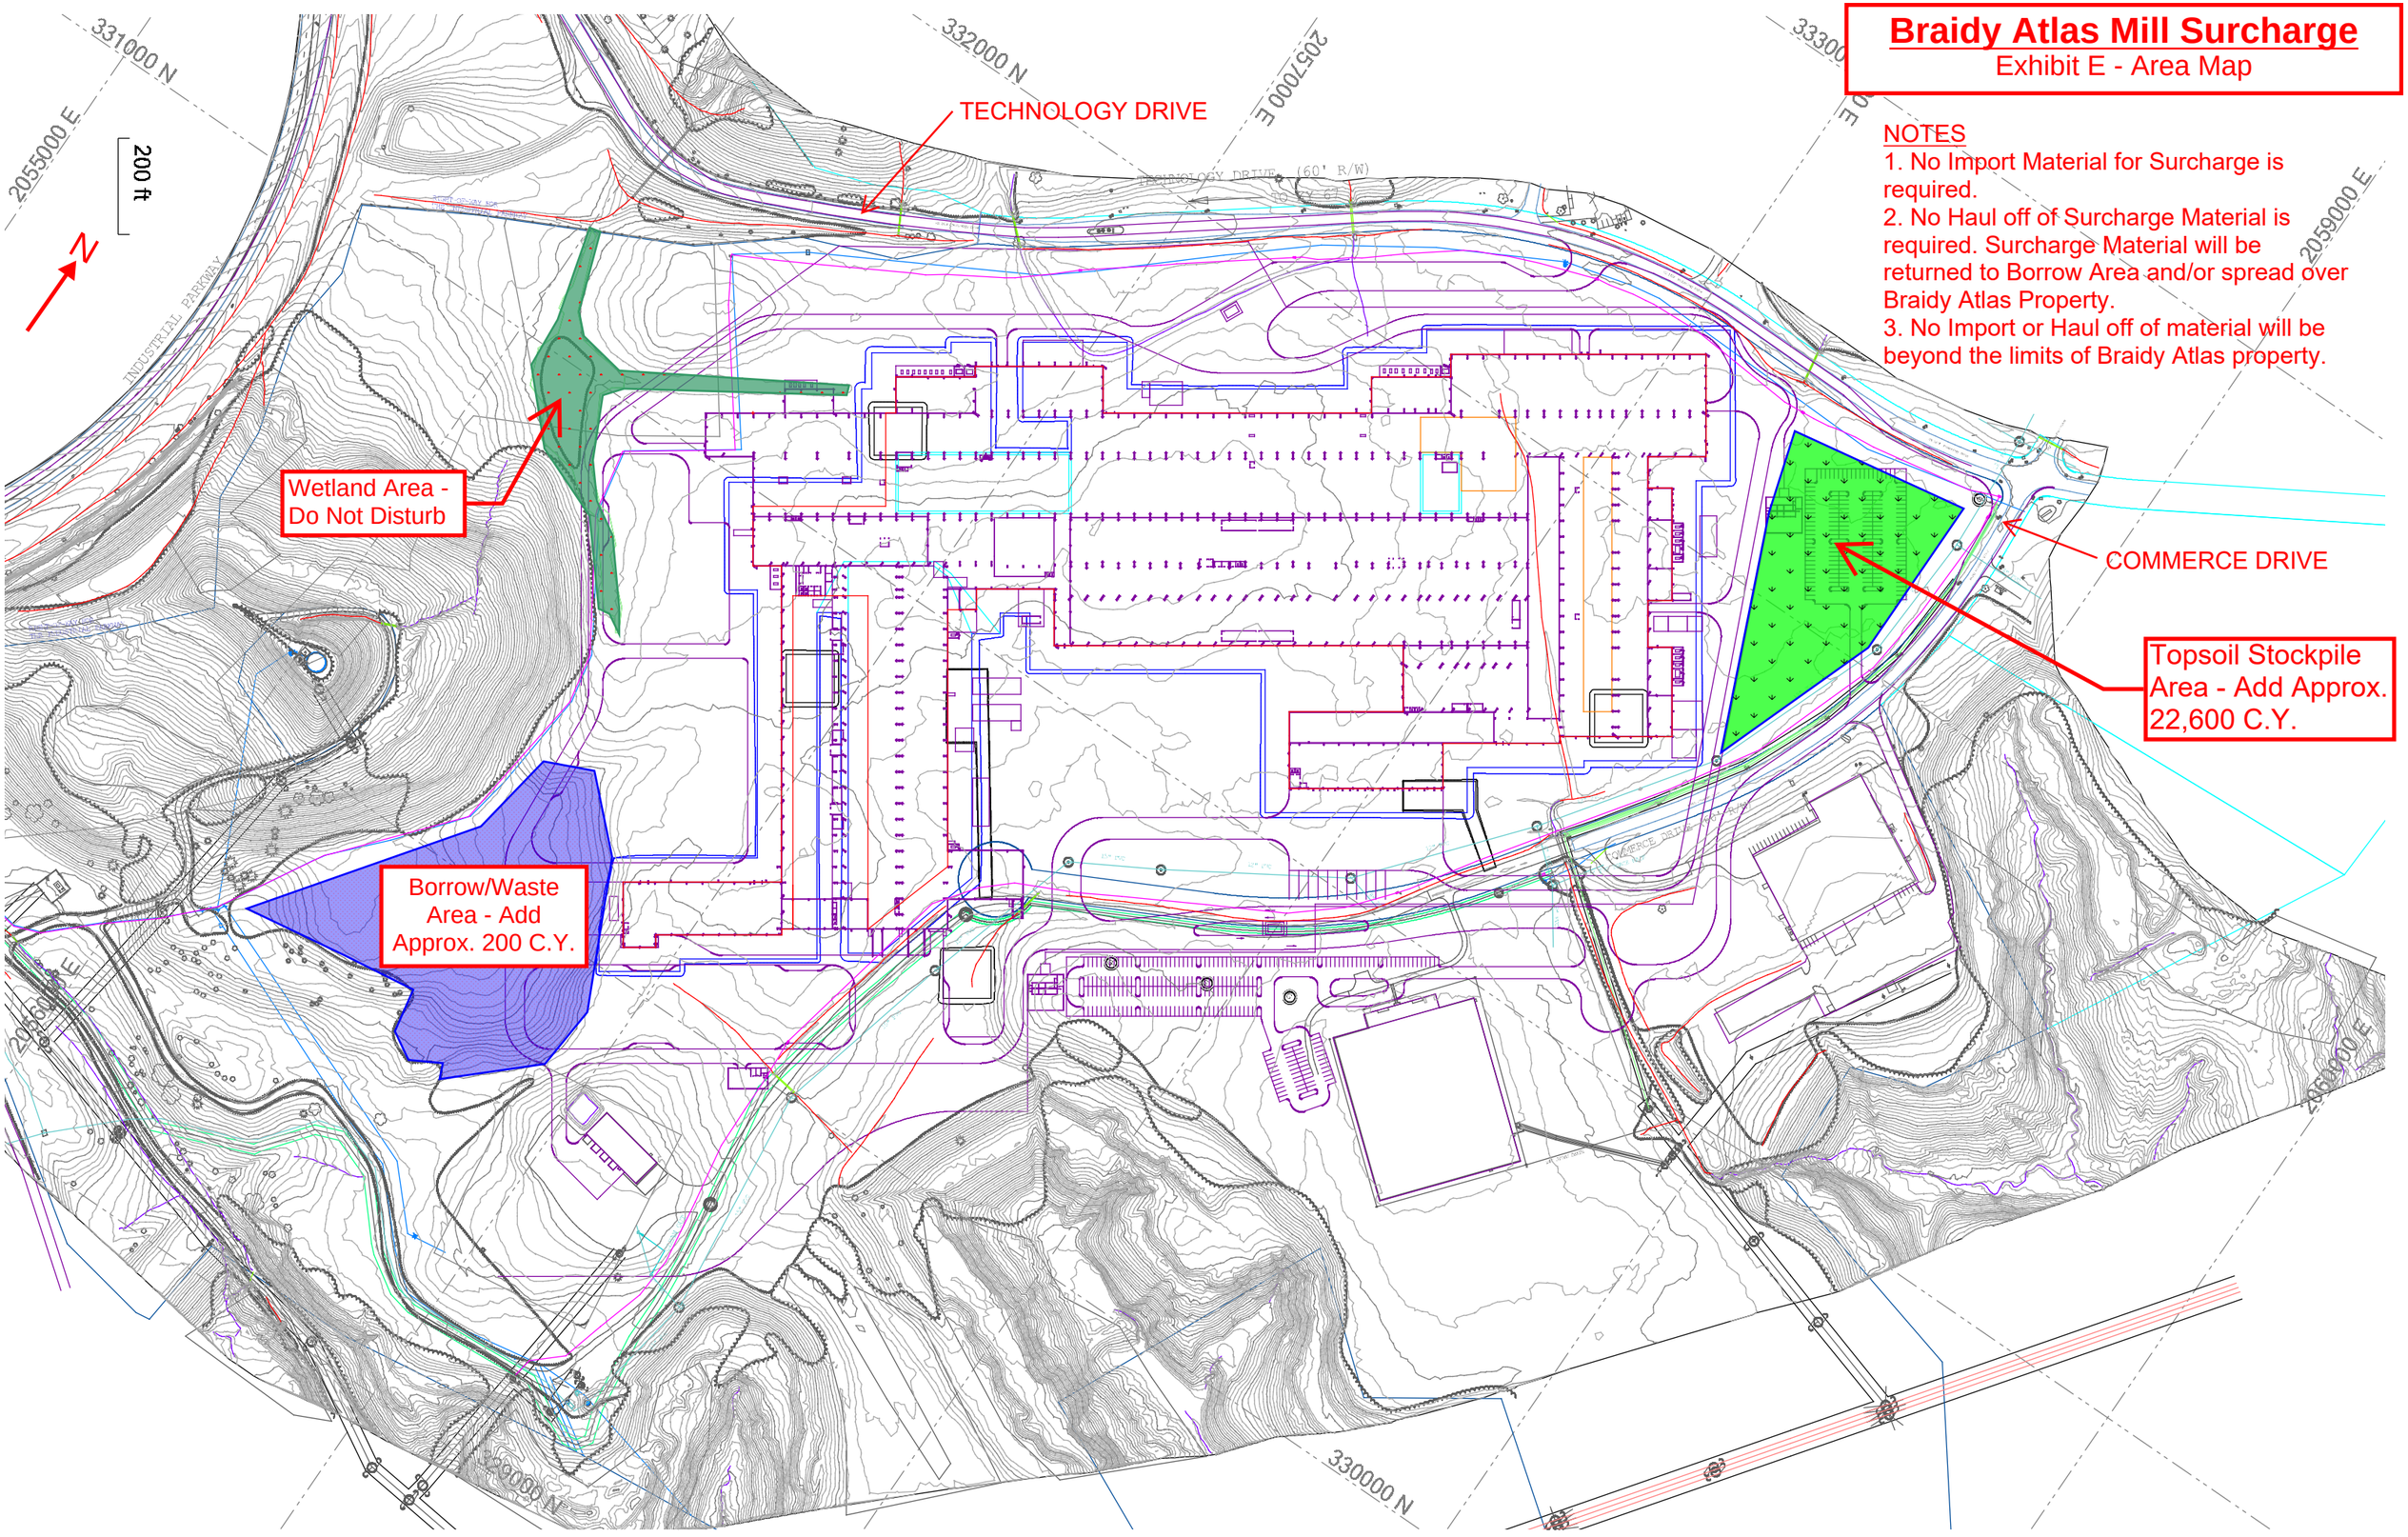
1. No Import Material for Surcharge is required.
2. No Haul off of Surcharge Material is required. Surcharge Material will be returned to Borrow Area and/or spread over Braidy Atlas Property.
3. No Import or Haul off of material will be beyond the limits of Braidy Atlas property.